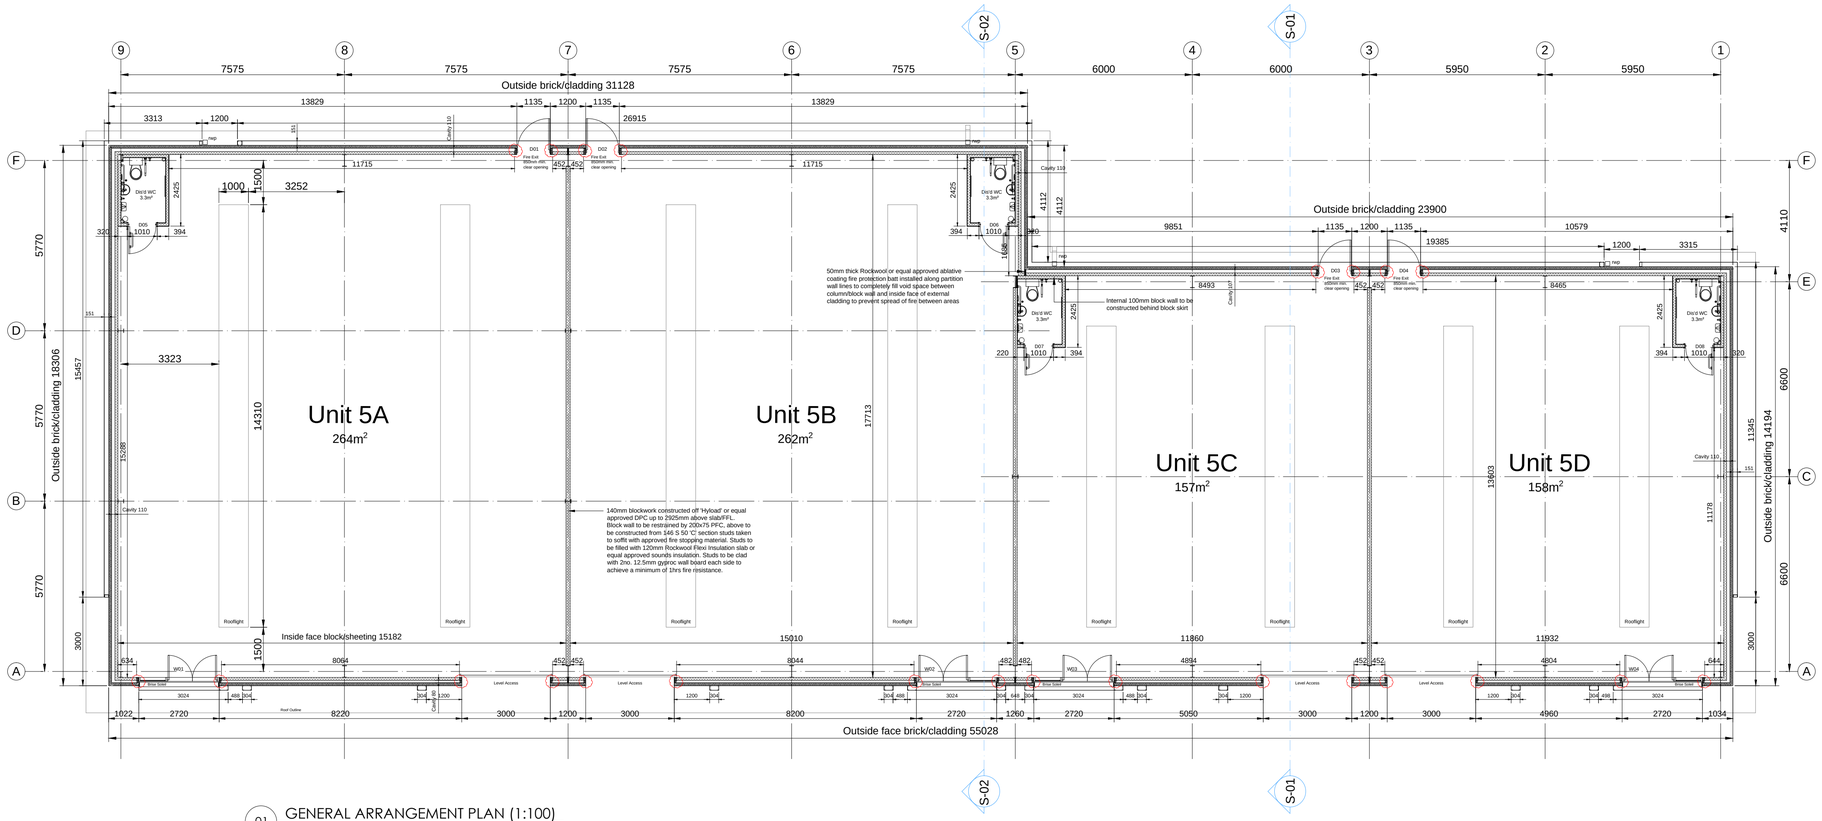

01 GENERAL ARRANGEMENT PLAN (1:100)

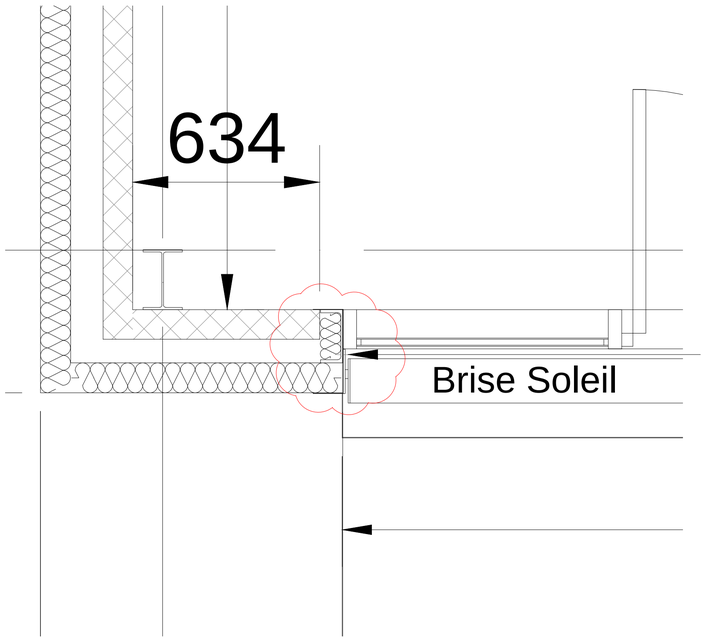

Proprietary brise soleil system side fixed into PFC as per specialist manufacturers details

02 CURTAIN WALL JAMB DETAIL PLAN (1:10)

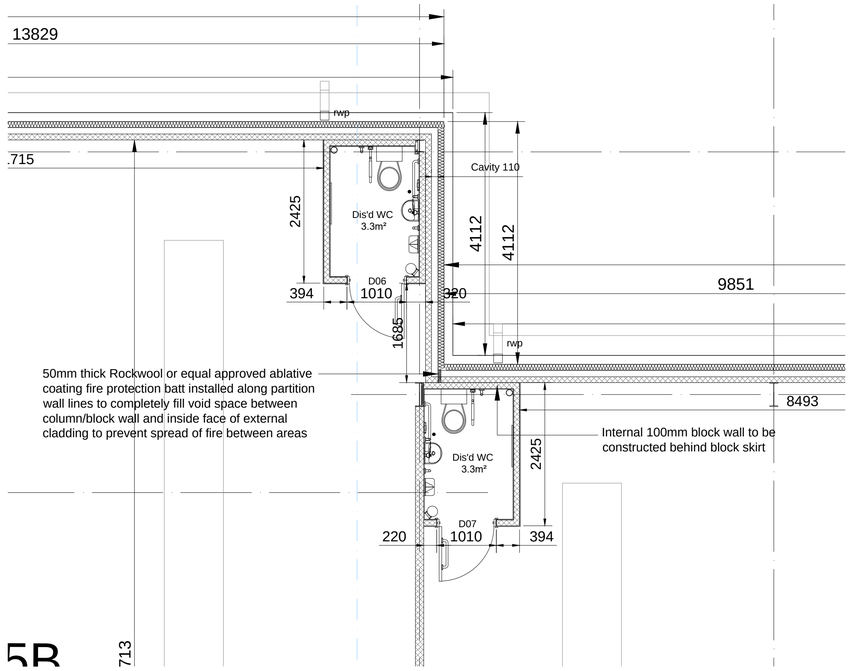

03 GENERAL REAR DETAIL PLAN (1:50)

This document and its design content is copyright ©. It shall be read in conjunction with all other associated project information including models, specifications, schedules and related consultants documents.

Do not scale from this drawing. All dimensions to be checked on site.

Immediately report any discrepancies, errors and omissions to the originator. If in doubt ASK.

© Crown copyright [and database rights] 2015 Ordnance Survey 100019694. Re-use or additional photo copies of this map are not permitted except where the end user holds a relevant licence with Ordnance Survey.

Safety Health and Environmental Information Box

Construction Risks, Maintenance/Cleaning Risks, Demolition/Adaptation Risks:

Drawing Notes

Rev	Description	Drawn By	Date
01	Insulated jamb details amended	AJ	01.03.21

Stage

Telford & Wrekin Council | biT | Wellington Civic Offices | Telford | Shropshire | PO Box 457 | TF2 2FH |
T: 01952 384 500 |
W: www.bit-group.co.uk |

Client: Morris Property

Project: Unit 5, Ni Park, Newport

Drawing Title: General Arrangment Plan

Drawn	Checked	Date
AJ		January 2021
Scale: 1:100/1:50/1:10	Sheet Size: A1	Drawing Revision: 01

Drawing Number

Project	Originator	Zone	Level	Type	Role	Number
20344	biT	00	XX	DR	AR	06245